

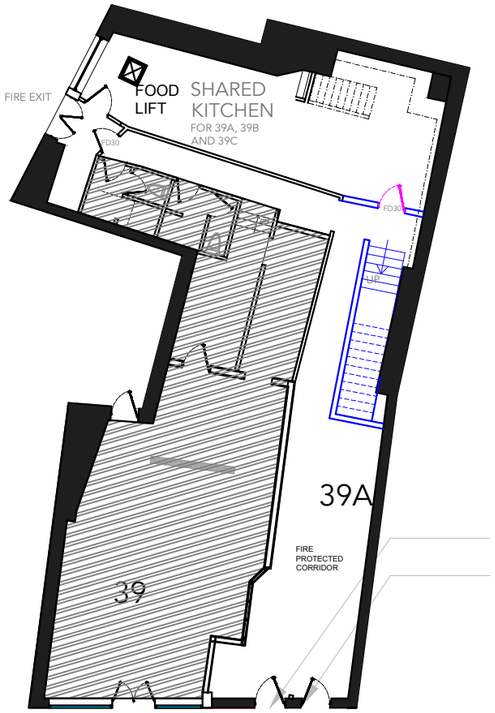


GROUND FLOOR PLAN

TOTAL USABLE FLOOR AREA : 104SQMT

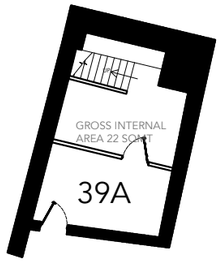


BASEMENT FLOOR PLAN

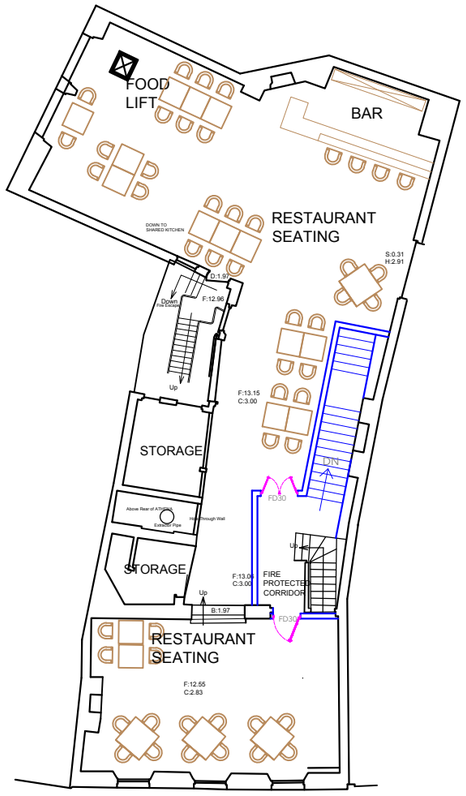


FIRST FLOOR PLAN

TOTAL USABLE FLOOR AREA : 172SQMT

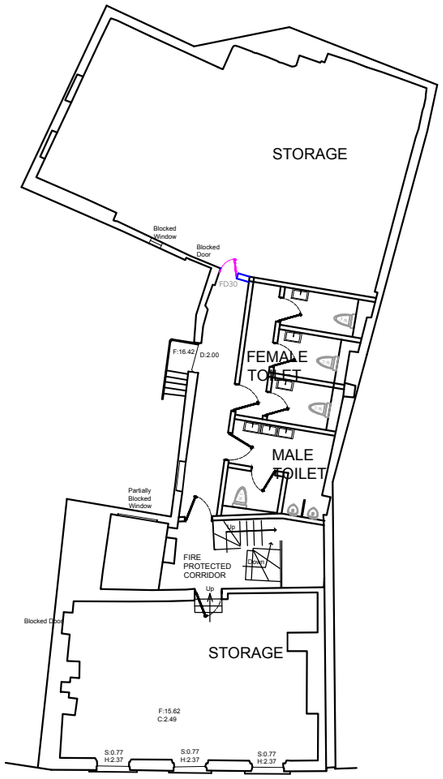

SECOND FLOOR PLAN

TOTAL USABLE FLOOR AREA : 167SQMT

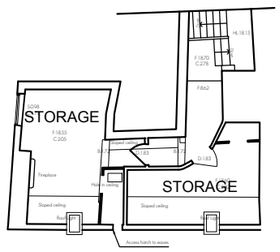

ATTIC FLOOR PLAN

scale 1:200

0 1mt 3mt 6mt

N

PLEASE NOTE: These are consultation drawings only and should not be used for construction

Premises Licence Plans **CONSULTATION DRAWINGS**

0mt 1mt 3mt 6mt
0.25mt 0.75mt 5mt

BRYONN ARCHITECTURE LTD.

NEWCASTLE UPON TYNE (headoffice)

Bryonn Architecture Ltd.
The Grainger Suite, Dobson house, Regent Centre.
Newcastle upon Tyne, NE3 3PF

t: +44 0191 406 2506
e: info@bryonnarchitecture.com

LONDON

Bryonn Architecture Ltd.
Summit House
12 Red Lion Square, London WC1R 4HQ

t: +44 0203 086 7111
e: info@bryonnarchitecture.com

PROJECT ADDRESS :
39A, 39B, 39C Groat Market, Newcastle NE1 1UQ

Project : RESIDENTIAL

Revision 01

Date : 29/01/2025

Scale : 1:200 Print to size on A3

DRAWING NUMBER NO

FLOOR PLANS AGRP002